

OTW 32x72 - 32" WATER FILLED JERSEY BARRICADE

OVERVIEW & SPECIFICATIONS

- Same-day quotes
- 99% on-time fulfillment
- Lock in pricing for 60 days
- Made in the USA



OTW SAFETY

otwsafety.com

OTW 32x72 - 32" Water Filled Jersey Barricade



PRODUCT OVERVIEW


The OTW 32x72 - 32" Water Filled Jersey Barricade matches industry standard specs while raising the bar in functionality, ease of use, and aesthetics. With the same exceptional build quality and procurement reliability we've had since 1993, we're proud to offer nation-wide availability on this much requested product. This new product pairs perfectly with other OTW accessories to form a complete job site perimeter and delineation package. Modern design, a complete accessory system, Made in the USA build quality, reliable delivery come together to form the ideal construction site perimeter and multi-purpose water-filled barricade.

FEATURES & BENEFITS

- Forms 90° corners with included interlocking pin
- One interlocking pin connects with no tools
- Modern aesthetic design
- UV-resistant for impact strength, color retention, and repeated-use durability
- Compatible with OTW's Barricade Fence Panel system
- Top center fill point with two easily accessible drain plugs
- 3.6" of rise or fall per unit, about 3°
- One-year manufacturing defect warranty

TECHNICAL SPECIFICATIONS

Height	32 in / 81.28 cm
Length	72 in / 182.88 cm (Including hinge - 76 in / 193.04 cm)
Width	18 in / 45.72 cm
Empty Weight	65 lb / 29.5 kg
Max Weight	Approximately 820 lb / 372 kg (90 US gal / 340.7 L of water)
Material	UV-stabilized HDPE or MDPE
Color	Orange, White

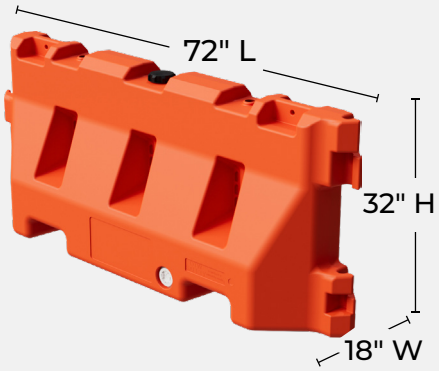

OPTIONAL ACCESSORIES

- OTW Barricade Fence Panel (BFP-63X71-v4), 70.5 in / 179.07 cm W × 62.5 in / 158.75 cm H; 94.7 in / 240.54 cm assembled height
- Screen-printed branding or solid color on OTW Barricade Fence Panel privacy mesh/screen
- Up to two OTW Solar Type A/C Bi-Directional Barricade Lights (BDL-AC), mount at the molded points on both ends
- OTW Vehicle & Pedestrian Gate Kits (BFP-VEH-GATE-KIT, BFP-PED-GATE-KIT, BFP-GATE-ADAPTER-KIT)
- Reflective sheeting (ACC-RS-5IN-ROLL), up to 5 × 60 in / 12.7 × 152.4 cm per side
- Mold-in graphics for barricade branding, and custom colors are available with minimum order quantity


OUR PROCUREMENT PROMISE

60-Day Price Lock. We lock in your product and freight pricing for a full 60 days—we absorb the risk so you can plan with 100% certainty.

Fast Quote Guarantee. Time is money. Submit your request by 4:00 PM MT and we will have a formal quote in your inbox the same business day.


Real Time Stock Verification. Inventory moves fast. Call us at 888-363-7740 for an immediate, real-time stock check to ensure your project stays on schedule.

OTW SAFETY

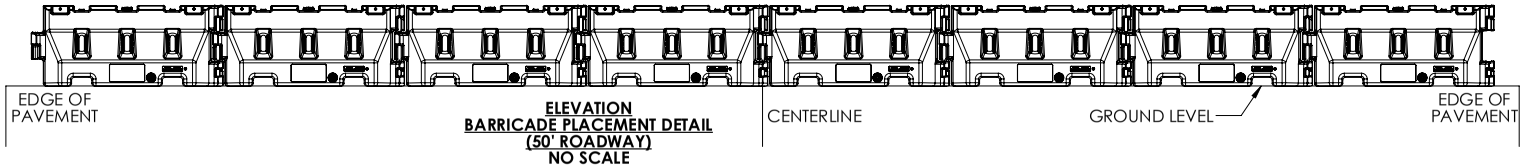


ELEVATION
BARRICADE PLACEMENT DETAIL
(50' ROADWAY)
NO SCALE

WORK ZONE

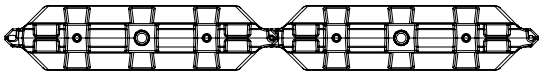


EXISTING ROADWAY
OPEN TO TRAFFIC


PLAN
BARRICADE PLACEMENT DETAIL
NO SCALE

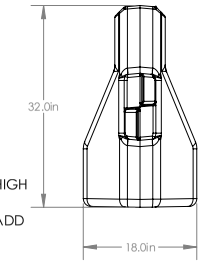

PROFILE
NO SCALE

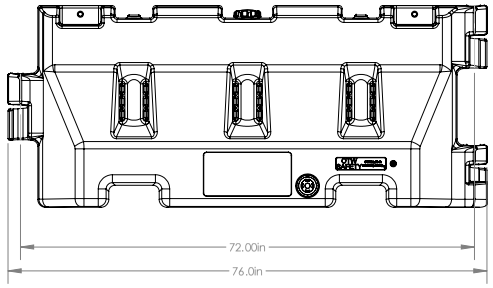

ELEVATION
NO SCALE

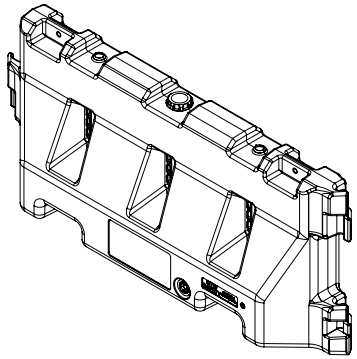

NOTES:


1. BARRICADE CONSTRUCTED OF HIGH-IMPACT, UV-RESISTANT HIGH DENSITY POLYETHYLENE (HDPE)
2. OPTIONAL GALVANIZED STEEL BARRICADE FENCE PANEL TO ADD EXTRA SECURITY AND PRIVACY TO JOBSITE
3. WHEN BALLASTED, WILL REMAIN IN PLACE UNAFFECTED BY SURFACE WINDS
4. INTERLOCKING PIN SYSTEM
5. BARRICADES SHALL BE PLACED AS SHOWN UNLESS OTHERWISE DIRECTED BY THE RESIDENT ENGINEER
6. ONE-YEAR MANUFACTURING DEFECT WARRANTY

SIZE:	DWG. NO.	REV:
B	OTW32X72-WZ	A

otwsafety.com


OTW SAFETY

OTW SAFETY

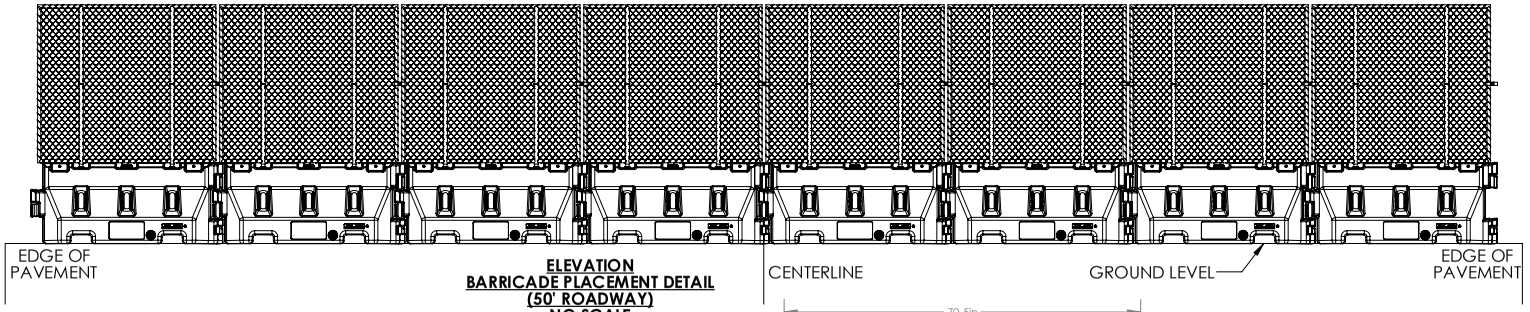


ELEVATION
BARRICADE PLACEMENT DETAIL
(50' ROADWAY)
NO SCALE

WORK ZONE

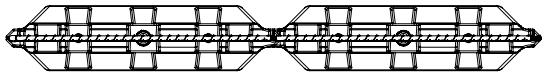


EXISTING ROADWAY
OPEN TO TRAFFIC

PLAN
BARRICADE PLACEMENT DETAIL
NO SCALE

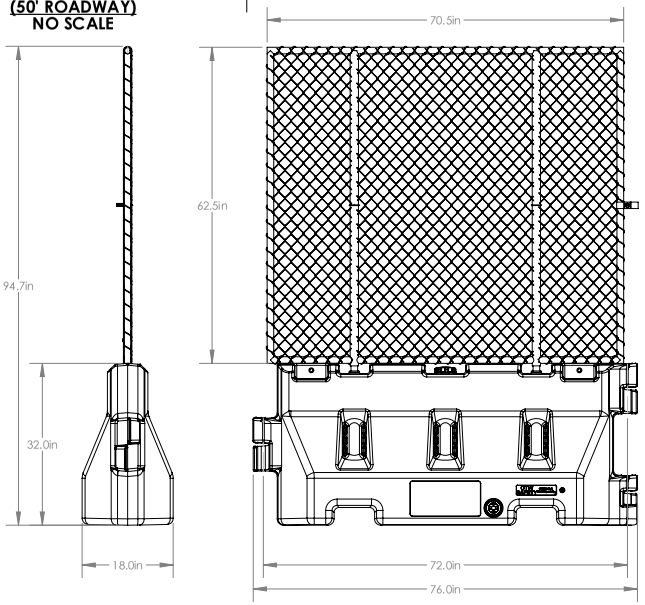

PROFILE
NO SCALE

ELEVATION
NO SCALE

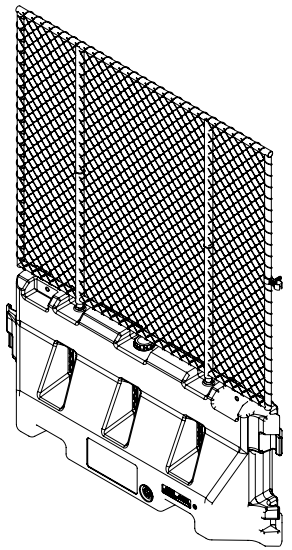

NOTES:

1. BARRICADE CONSTRUCTED OF HIGH-IMPACT, UV-RESISTANT HIGH DENSITY POLYETHYLENE (HDPE)
2. OPTIONAL GALVANIZED STEEL BARRICADE FENCE PANEL TO ADD EXTRA SECURITY AND PRIVACY TO JOBSITE
3. WHEN BALLASTED, WILL REMAIN IN PLACE UNAFFECTED BY SURFACE WINDS
4. INTERLOCKING PIN SYSTEM
5. BARRICADES SHALL BE PLACED AS SHOWN UNLESS OTHERWISE DIRECTED BY THE RESIDENT ENGINEER
6. ONE-YEAR MANUFACTURING DEFECT WARRANTY

SIZE:	DWG. NO.	REV:
B	OTW32X72-BFP-WZ	A

otwsafety.com

OTW SAFETY